ANTICIPATED WORK SCHEDULE
WEEK OF 4/11/16 - 4/15/16
WATER MAIN INSTALLATION

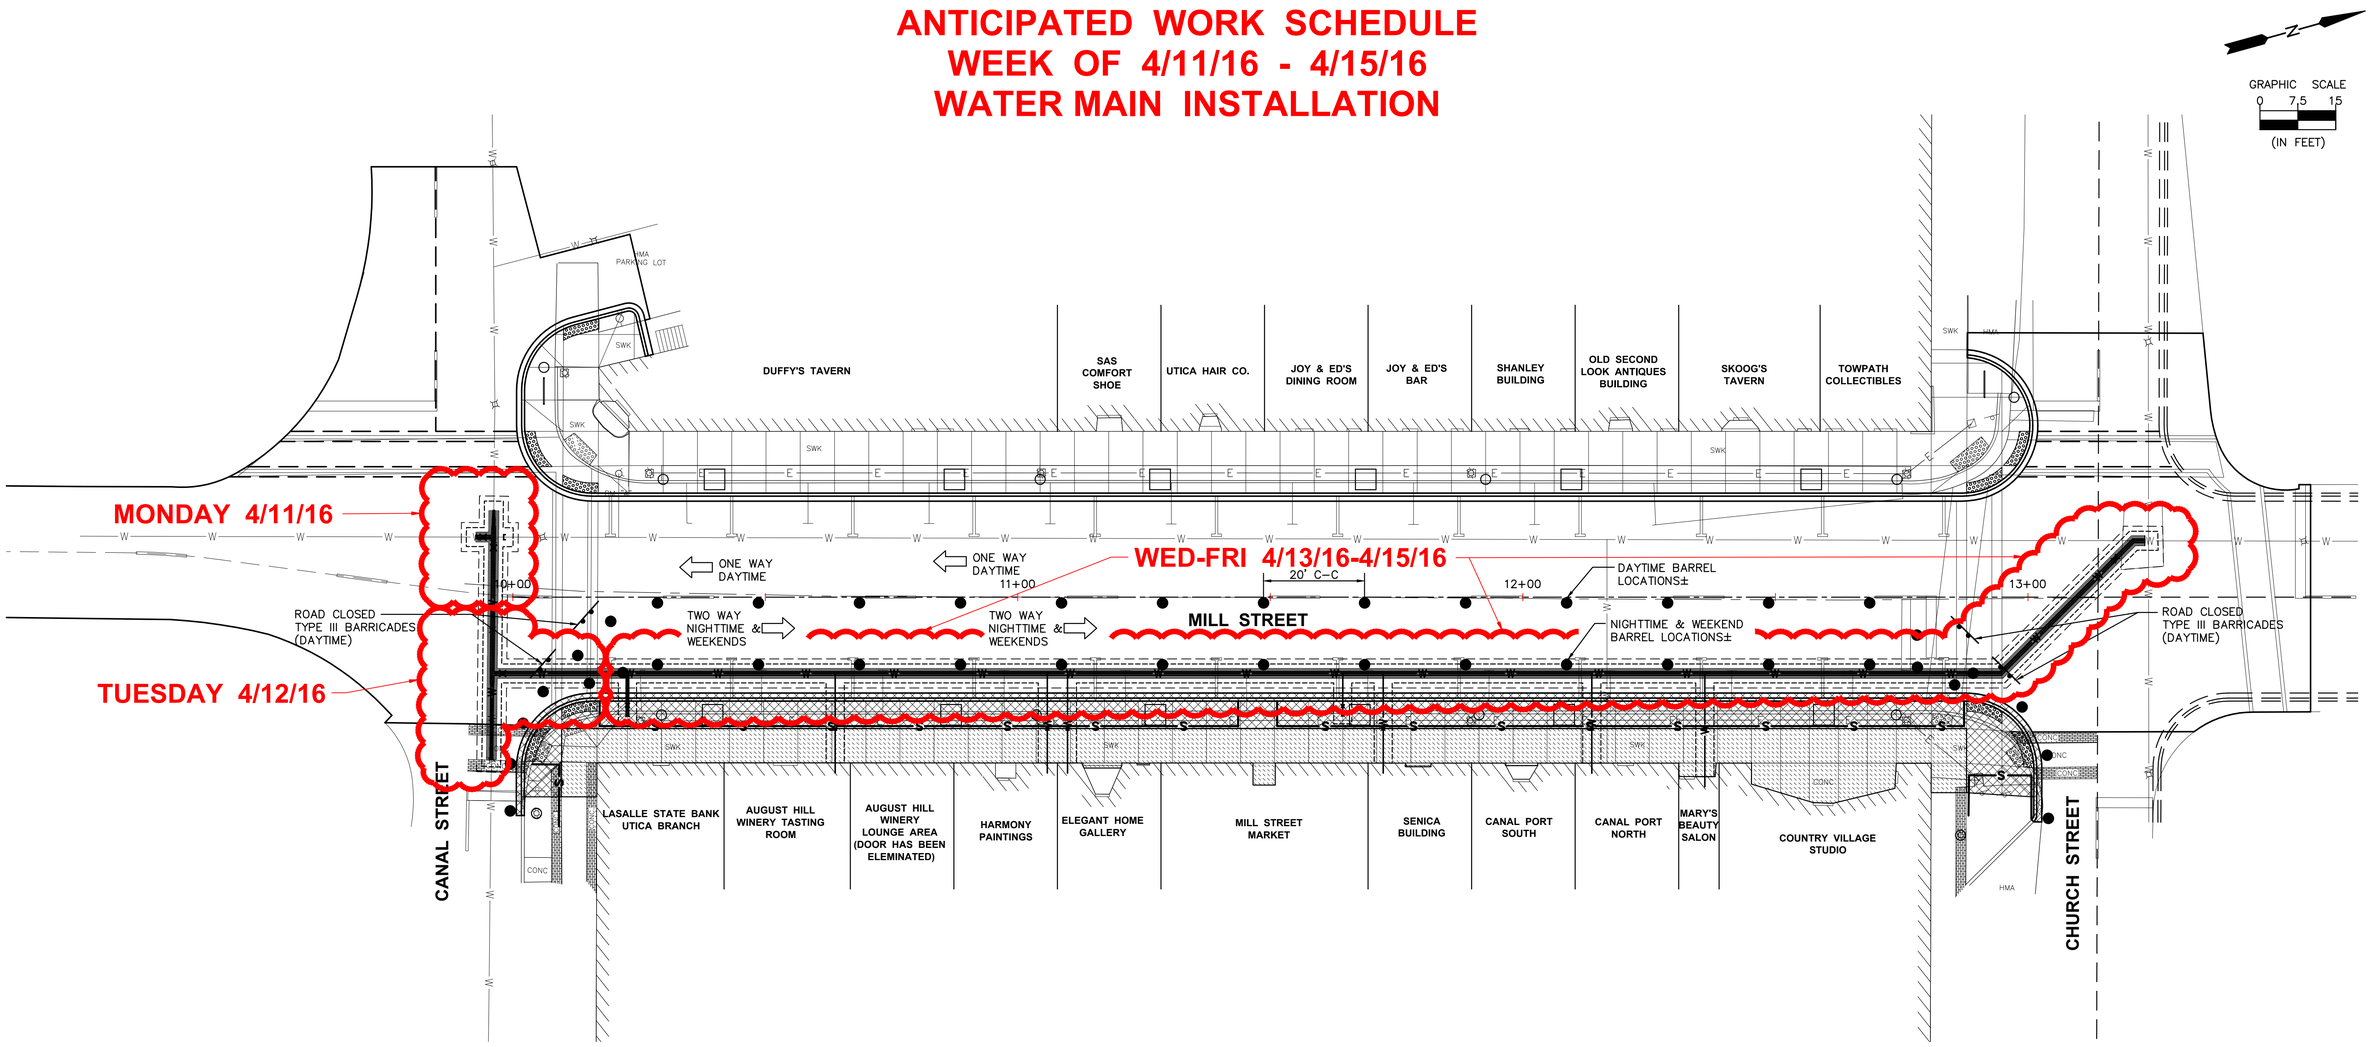

DRAWN BY: NOE	REVISIONS				CHAMLIN & ASSOCIATES, INC. PERU MORRIS ILLINOIS	UTICA 2016 STREETSCAPES UTICA, ILLINOIS	ANTICIPATED WORK SCHEDULE	CONSTRUCTION PLANS
CHECKED BY: KWH	LEVEL	BY	DATE	DESCRIPTION				CURRENT AS OF: 04/16
DATE: 04/16								SCALE: AS NOTED / SHEET 1
								FILE NO.: 66160.00 Y- / OF 1

CHAMLIN & ASSOCIATES, INC. © 2015
Drawing Name: G:\Users\6\66160-00-Utica-Downtown-2014\CAD\C3D\PLANS\PLANS 4-22-15\WEEKLY EXH\4-11 TO 4-15.dwg Last Modified: Apr 08, 2016 - 2:51pm Plotted on: Apr 08, 2016 - 3:14pm by noeq