ANTICIPATED WORK SCHEDULE
WEEK OF 4/18/16 - 4/22/16
WATER MAIN INSTALLATION
AND SIDEWALK REMOVAL / REPLACEMENT

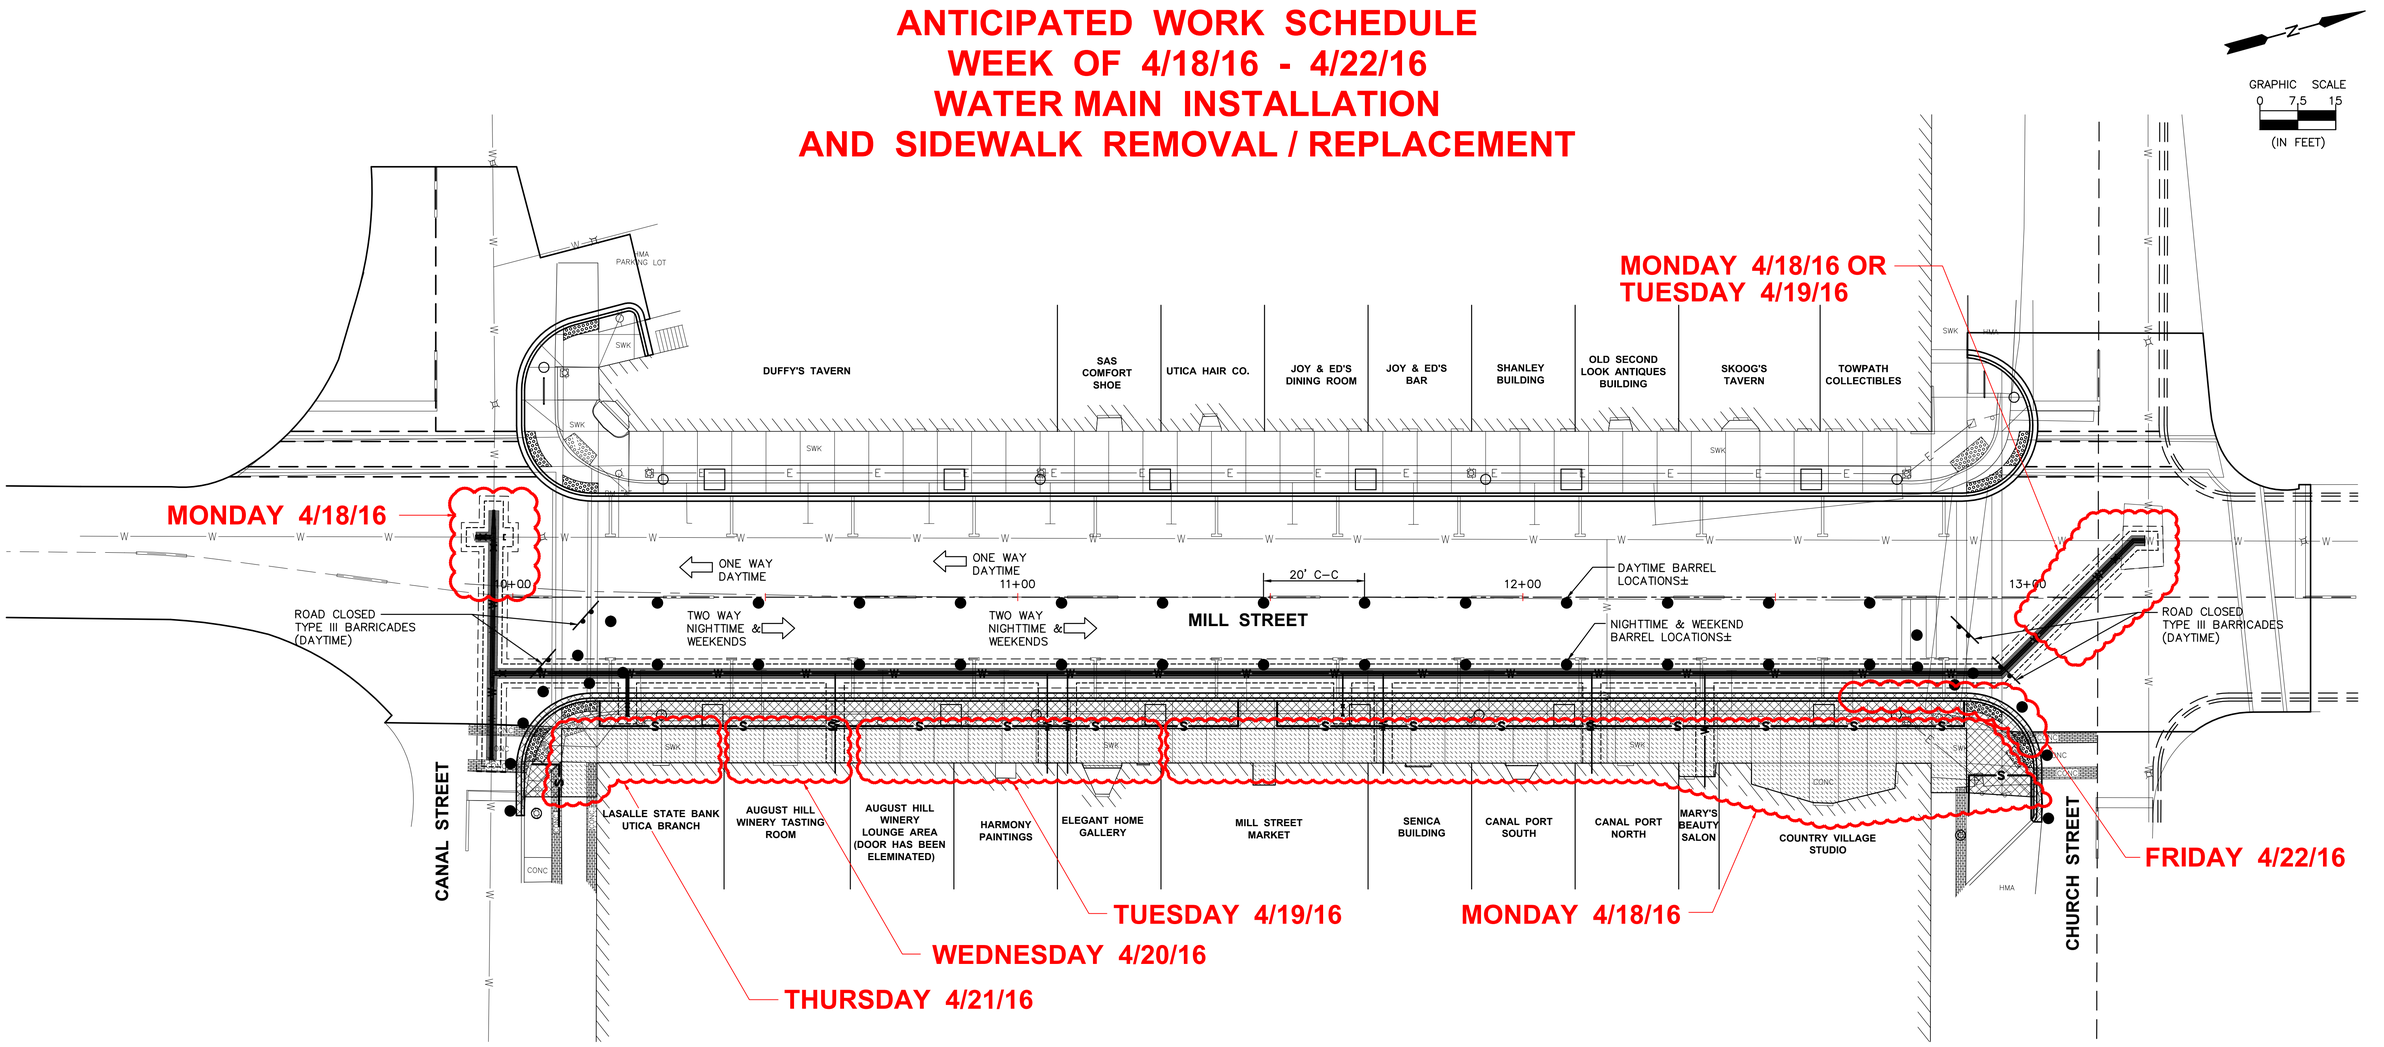

NOTES:

THE NEW WATER MAIN HAS BEEN INSTALLED LESS THE CONNECTION ON CHURCH STREET WHICH WILL OCCUR MONDAY OR TUESDAY AS SOON AS WATER MAIN TESTS PASS. WE WILL THEN BE CONNECTING THE SERVICES INSIDE THE BUILDINGS EITHER MONDAY OR TUESDAY AND WE WILL POUR THE CONCRETE PATCH TO COVER THE TRENCH WHICH WILL COMPLETE THE WATER MAIN WORK.

WE WILL BEGIN TO REMOVE AND REPLACE THE SIDEWALK CLOSE TO THE BUSINESSES ON THE EAST SIDE OF THE STREET WITH THE HOPE OF REPLACING THEM ALL BY END OF WEEK. EFFORTS HAVE BEEN MADE TO DO THIS WORK ON DAYS ON WHICH CERTAIN BUSINESSES ARE CLOSED. IF WE COMPLETE ALL OF THESE TASKS, WE WILL BEGIN TO REMOVE AND REPLACE THE CURB AND GUTTER BEGINNING IN FRONT OF COUNTRY VILLAGE STUDIO AND WORKING OUR WAY SOUTH. PROGRESS STANDS AT ABOUT 10% COMPLETION AT THIS TIME.

DRAWN BY: NOE	REVISIONS				CHAMLIN & ASSOCIATES, INC. PERU MORRIS ILLINOIS	UTICA 2016 STREETSCAPES UTICA, ILLINOIS	ANTICIPATED WORK SCHEDULE	CONSTRUCTION PLANS	CURRENT AS OF: 04/17/2016
CHECKED BY: KWH	LEVEL	BY	DATE	DESCRIPTION					SCALE: AS NOTED — SHEET 1
DATE: 04/16									FILE NO.: 66160.00 Y- — OF 1

CHAMLIN & ASSOCIATES, INC. © 2015